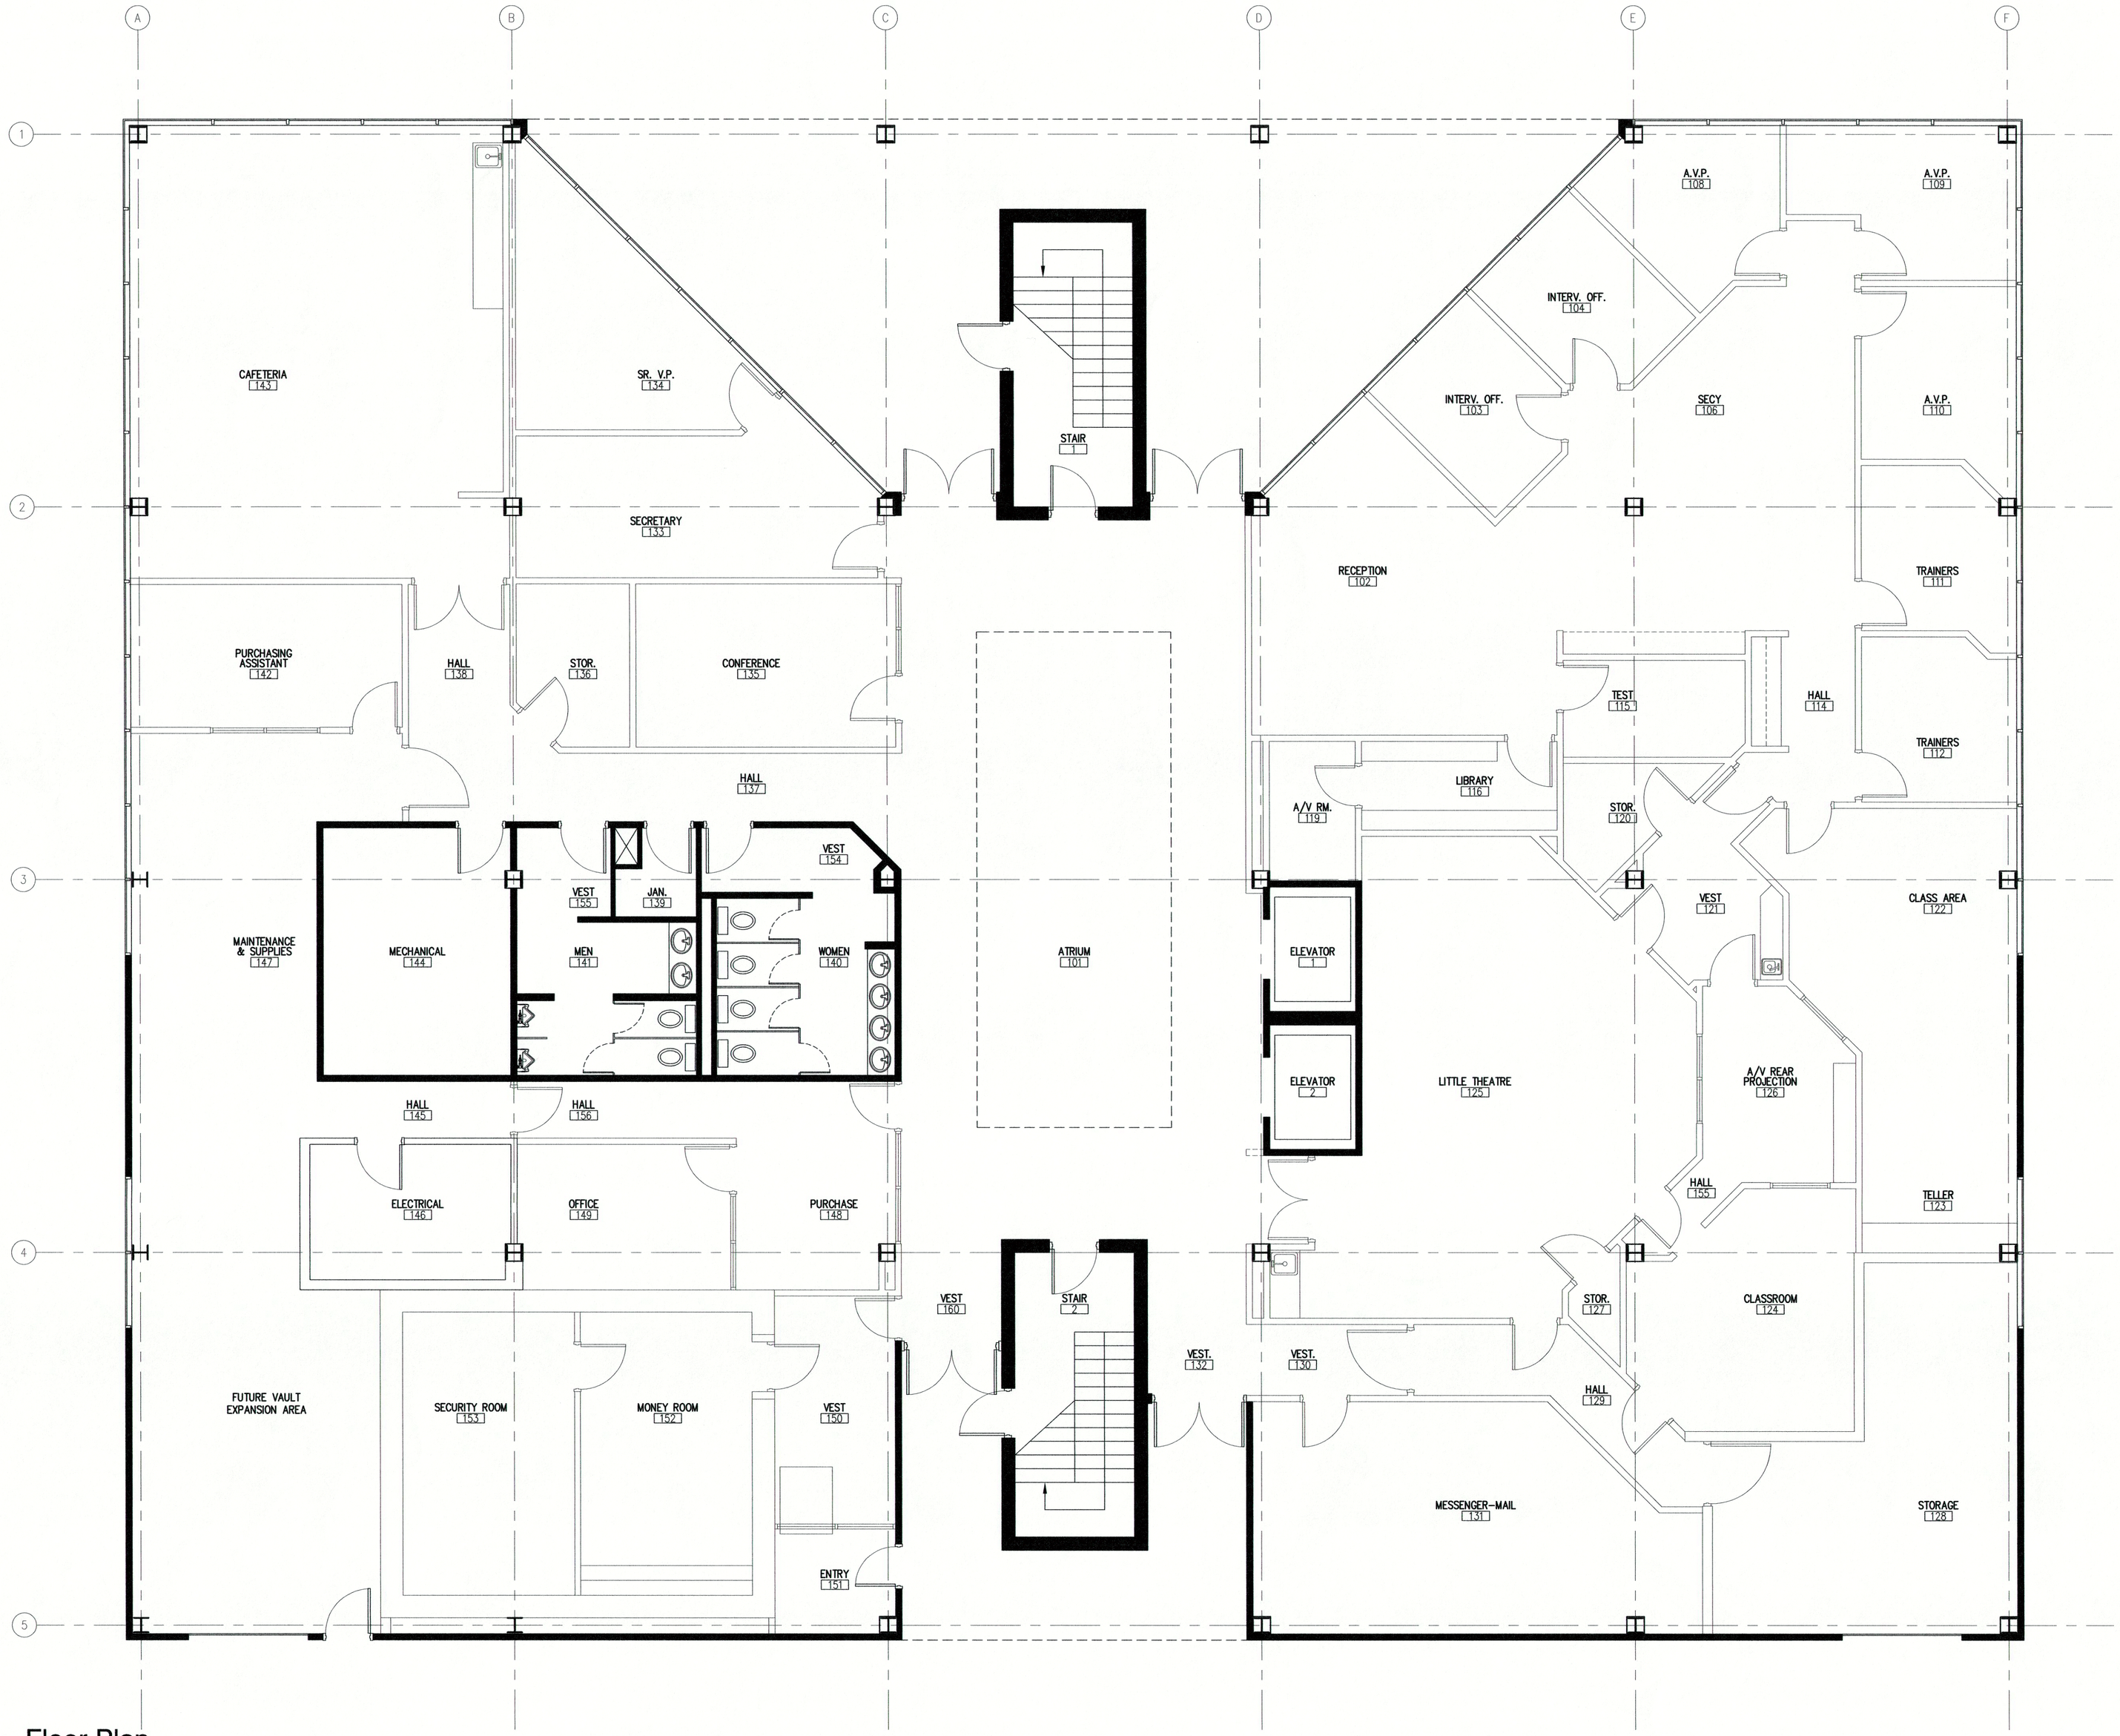


N

A1 Floor Plan

SCALE: 3/16" = 1'-0"

ARC3 architecture

6671 13th Avenue North, Suite 1C
St. Petersburg, FL 33710
(727) 381-5220
(727) 381-0052 fax

Conceptual Phase

St. Petersburg College
JWB

Project Location:
6698 68th Ave. N.
Pinellas Park, FL

REVISIONS


No.	Date	Revision

Drawn By: [XX]
Checked By: [XX]

First Floor Plan

A101

Project: 10031
Date: November 18th, 2010

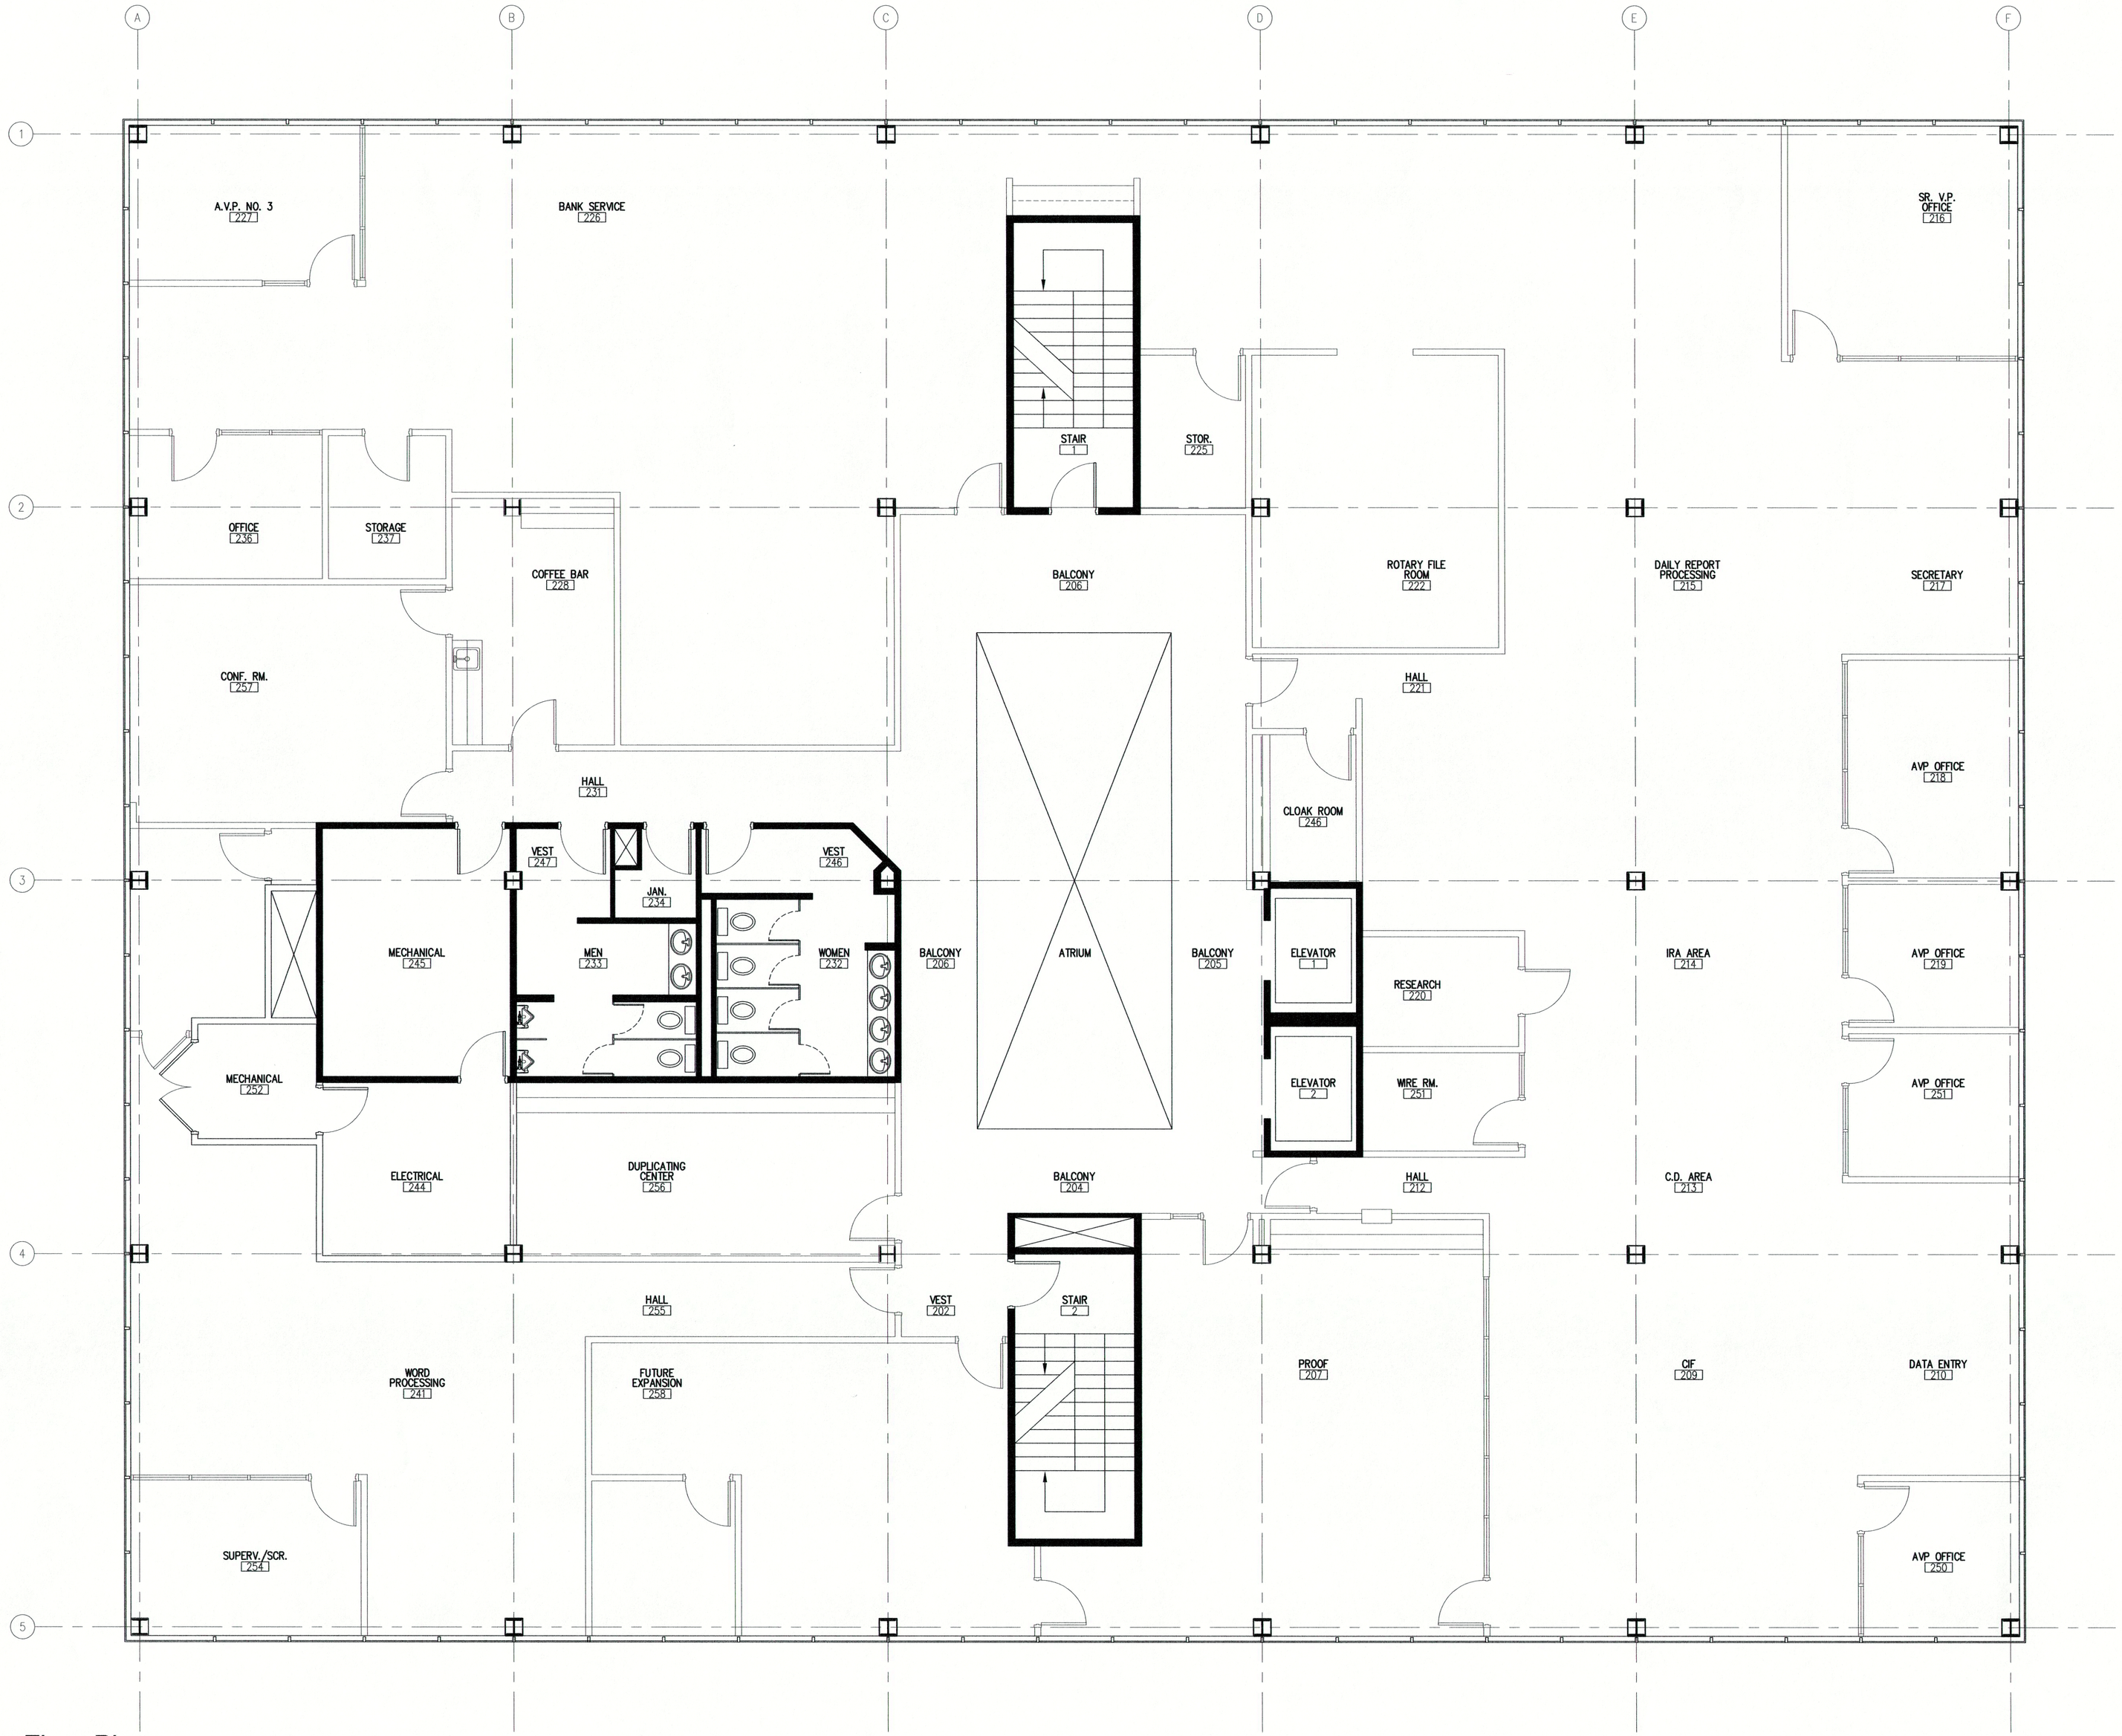

N

A1 Floor Plan

SCALE: 3/16" = 1'-0"

ARC3 architecture
6671 13th Avenue North, Suite 1C
St. Petersburg, FL 33710
(727) 381-5220
(727) 381-0052 fax

Conceptual Phase

St. Petersburg College
JWB

Project Location:
6698 68th Ave. N.
Pinellas Park, FL

REVISIONS


No.	Date	Revision

Drawn By: [XX]
Checked By: [XX]

Second Floor Plan

A102

Project: 10031
Date: November 18th, 2010

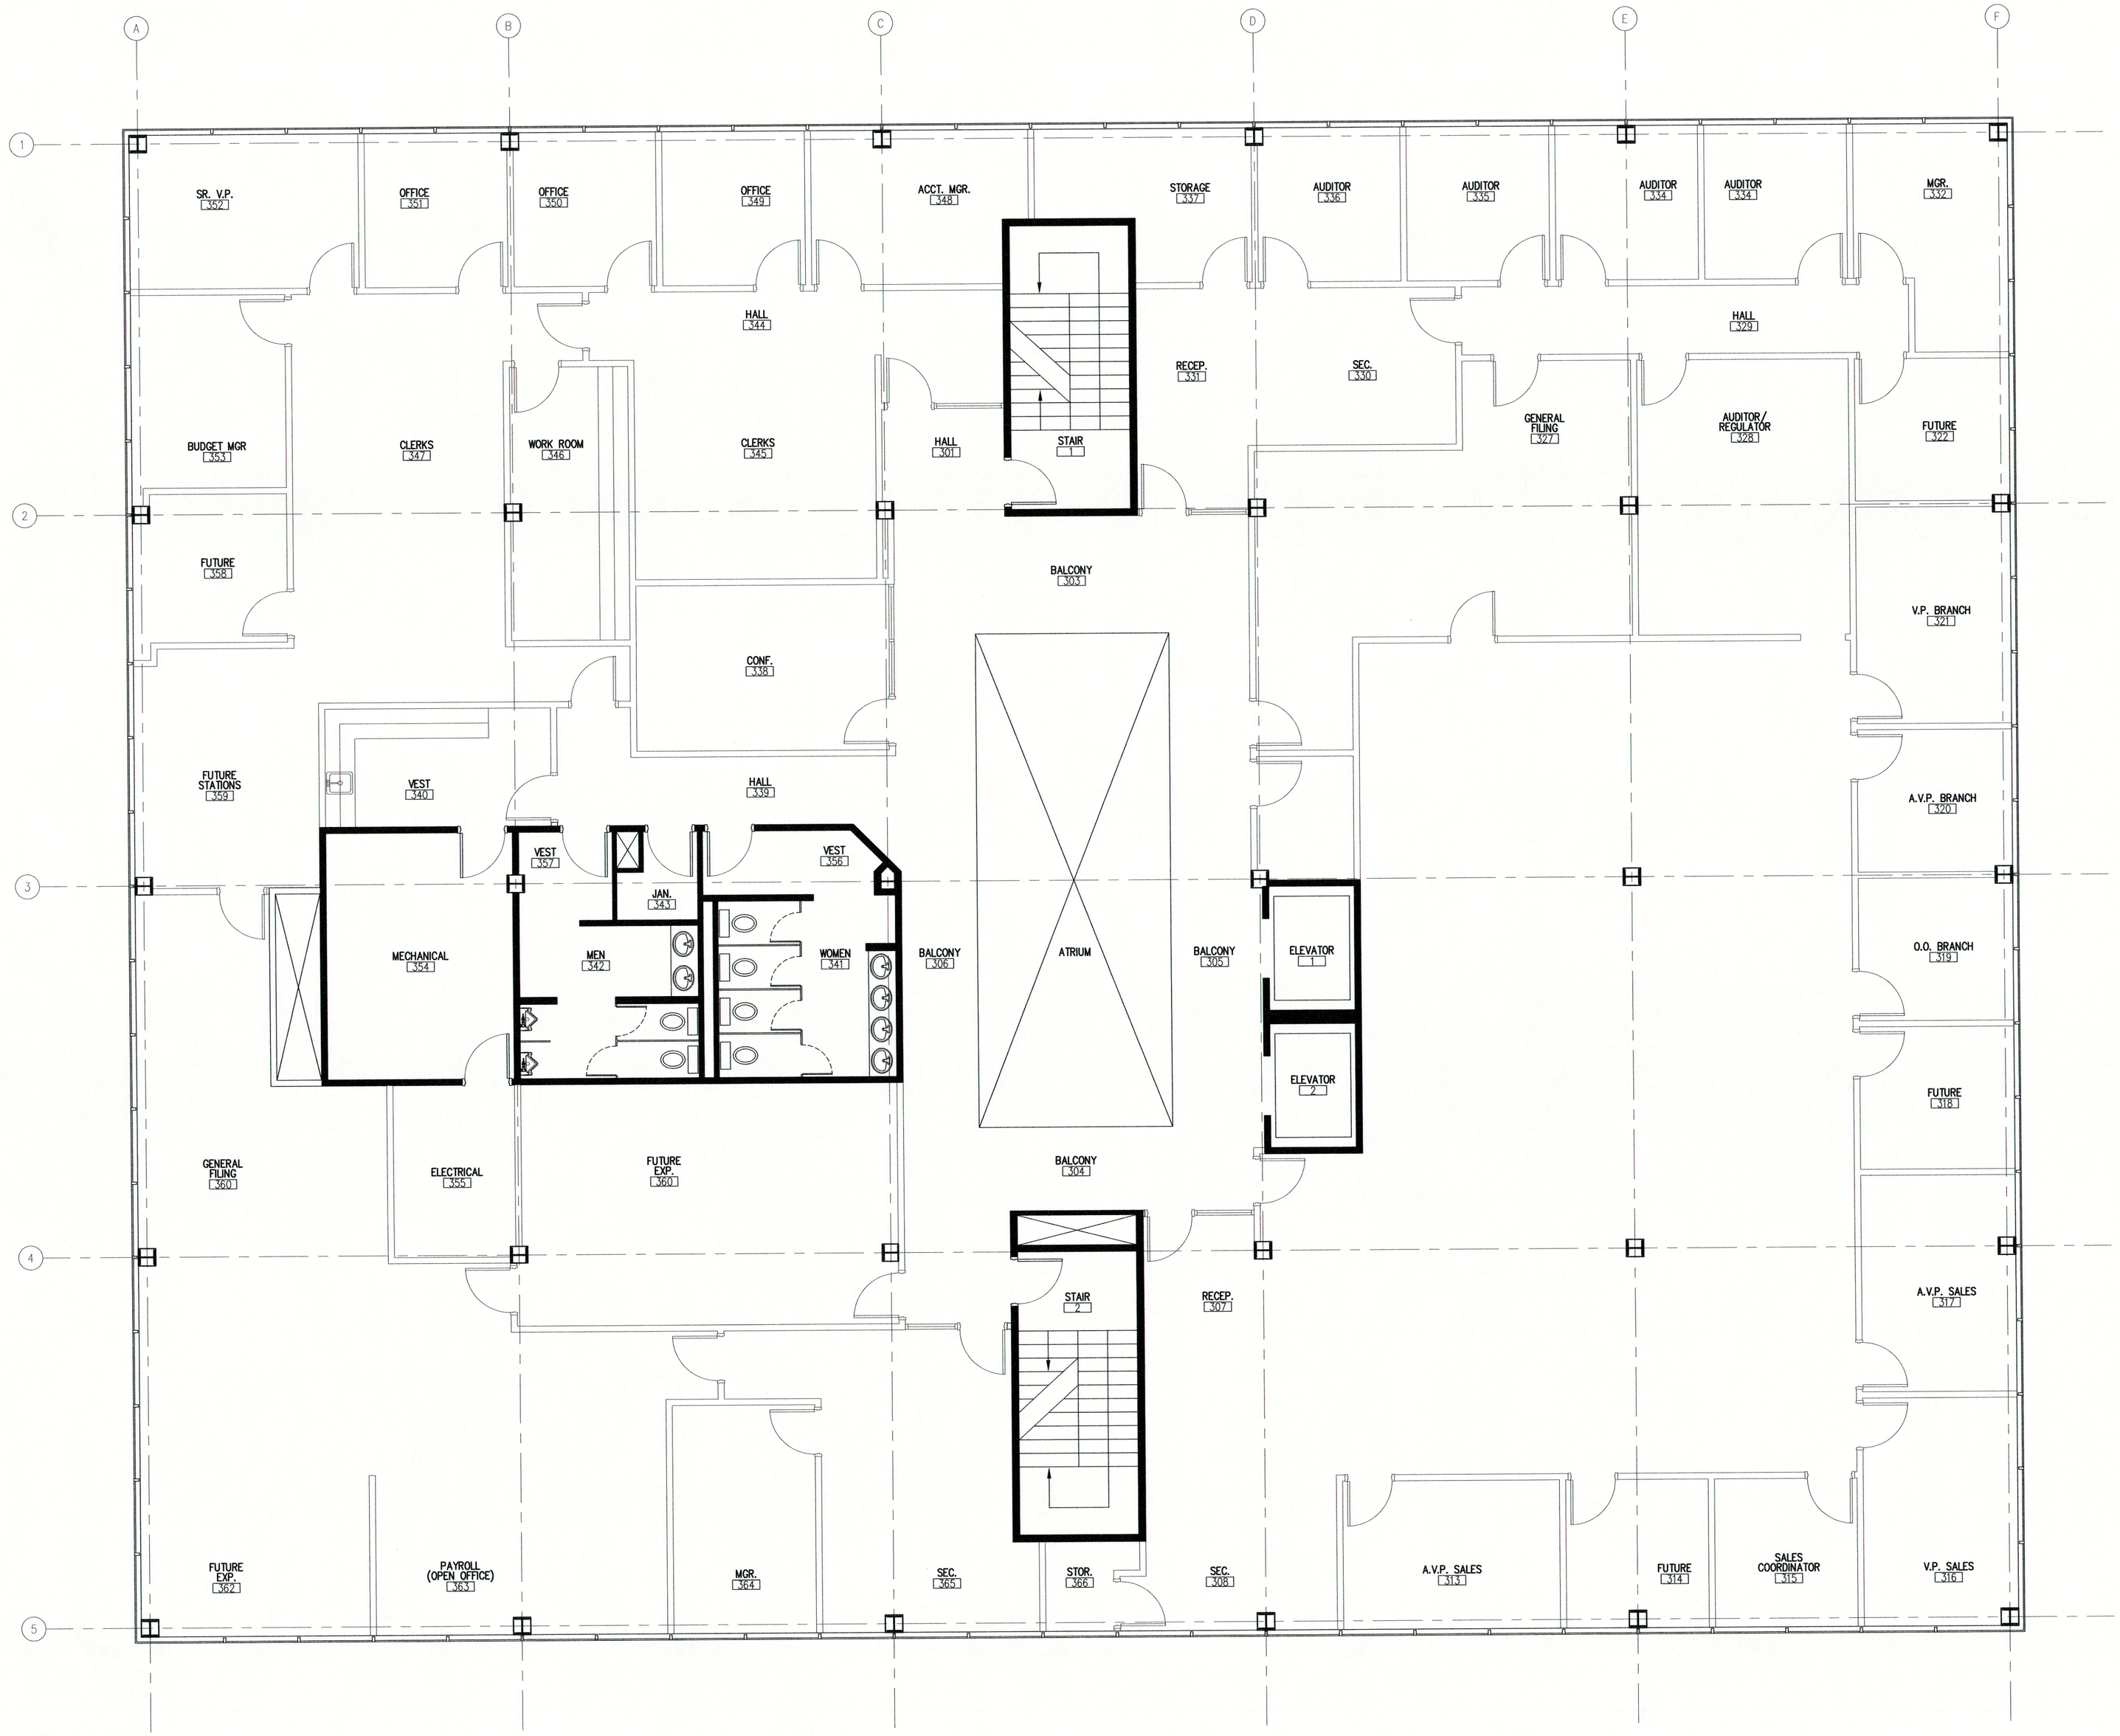

N

A1 Floor Plan

SCALE: 3/16" = 1'-0"

ARC3 architecture
6671 13th Avenue North, Suite 1C
St. Petersburg, FL 33710
(727) 381-5220
(727) 381-0052 fax

Conceptual Phase

St. Petersburg College JWB

Project Location:
6698 68th Ave. N.
Pinellas Park, FL


REVISIONS		
No.	Date	Revision

Drawn By: [XX]
Checked By: [XX]

Third Floor Plan

A103

Project: 10031
Date: November 18th, 2010

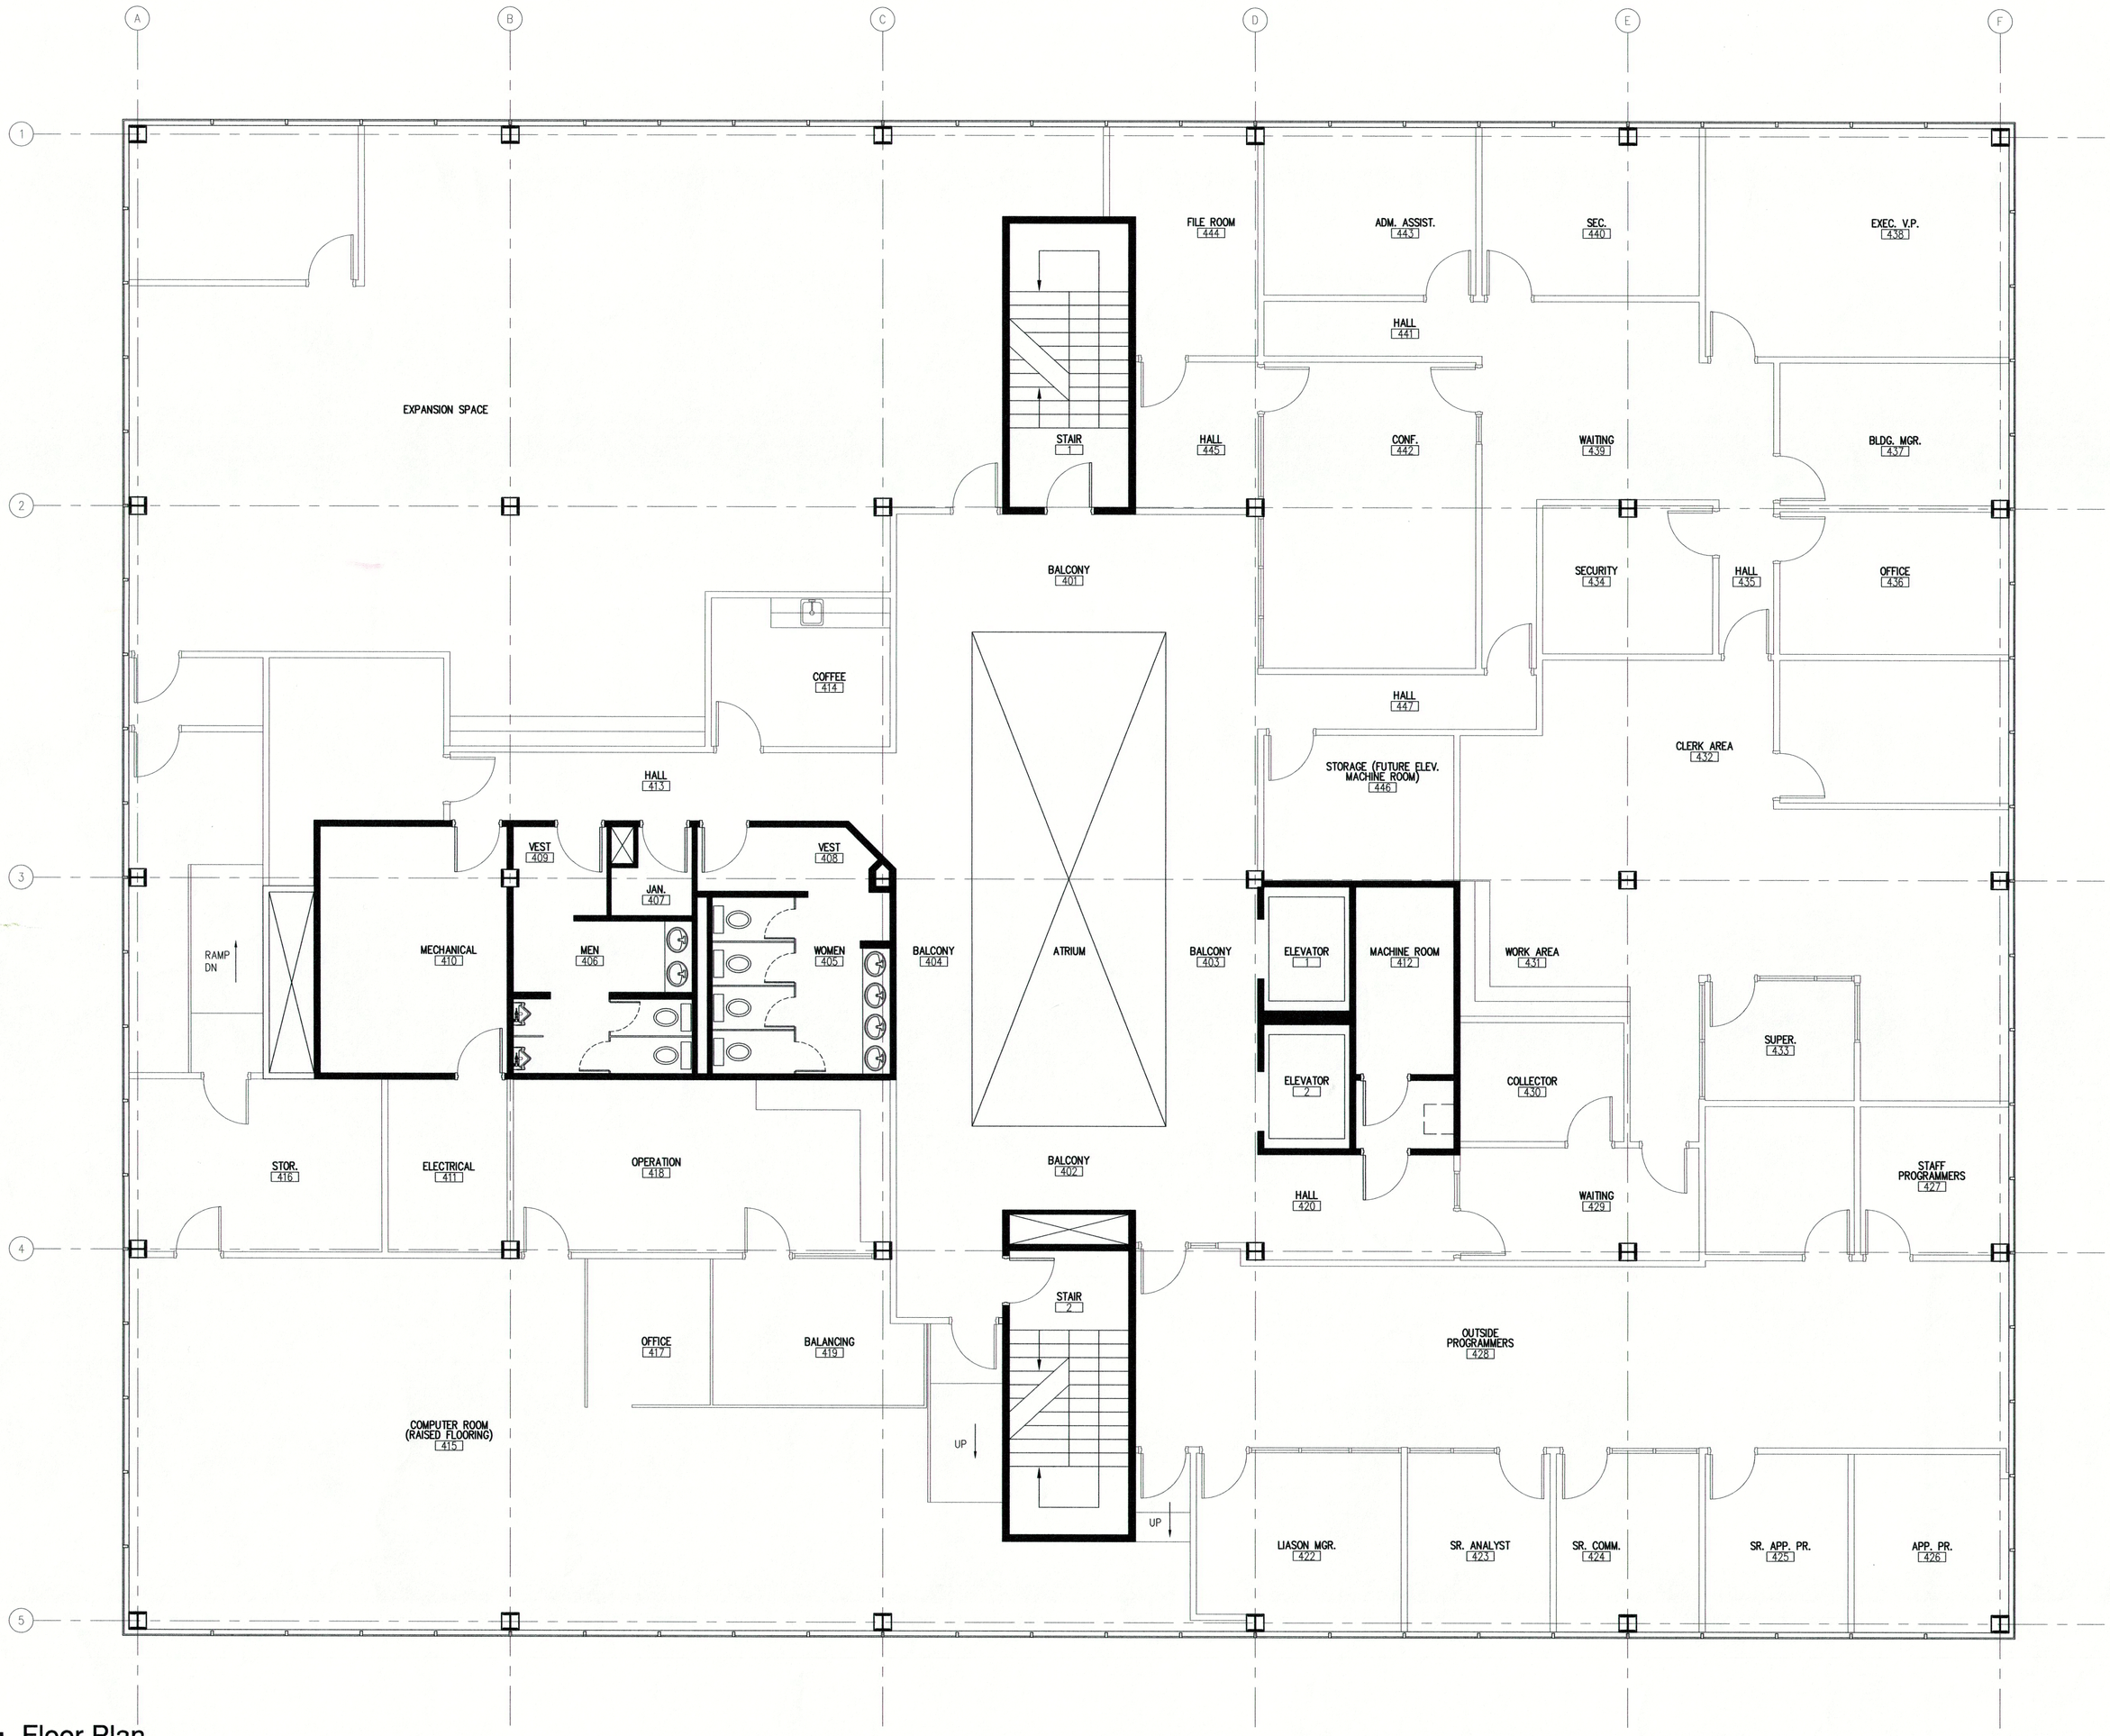

N

A1 Floor Plan

SCALE: 3/16" = 1'-0"

ARC3 architecture
6671 13th Avenue North, Suite 1C
St. Petersburg, FL 33710
(727) 381-5220
(727) 381-0052 fax

Conceptual Phase

St. Petersburg College
JWB

Project Location:
6698 68th Ave. N.
Pinellas Park, FL

REVISIONS

No.	Date	Revision

Drawn By: [XX]
Checked By: [XX]

Fourth Floor Plan

A104

Project: 10031
Date: November 18th, 2010